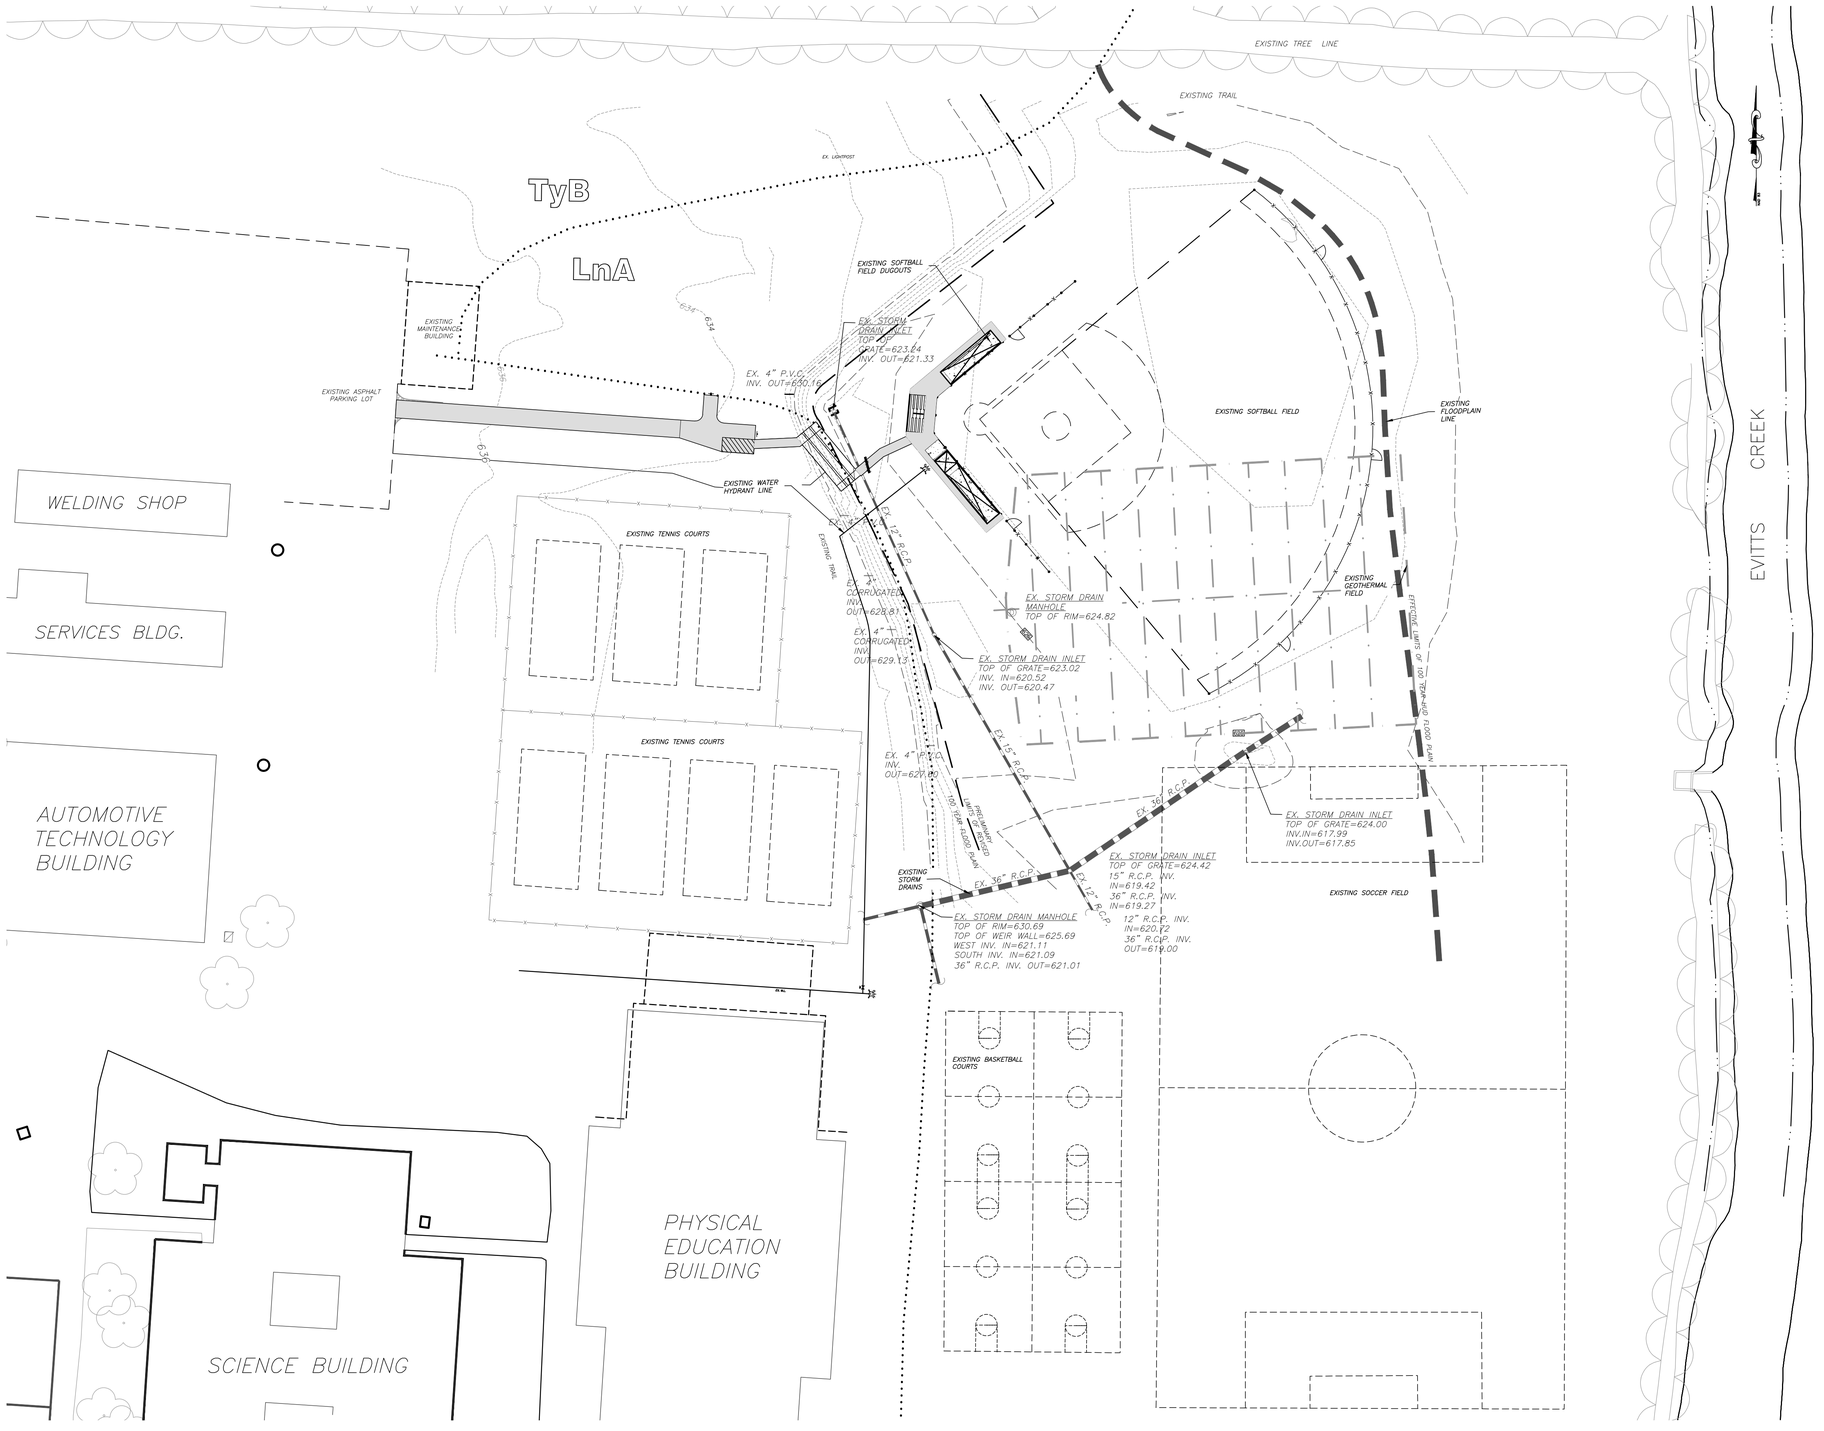

SOIL TYPE ON SITE			
SYMBOL	DESCRIPTION	K FACTOR (WHOLE)	HYDROLOGIC SOILS GROUP
LnA	LINDSIDE SILT LOAM, 0 TO 3 PERCENT SLOPES	0.32	C

GRAPHIC SCALE

40 0 20 40 80 160

(IN FEET)

1 inch = 40 ft.

TRIAD ENGINEERING, INC.
1075-D SHERMAN AVENUE
HAGERSTOWN, MD 21740
PH: 301.797.6400 FAX: 301.797.2424
OFFICE LOCATIONS
MARYLAND ◦ PENNSYLVANIA ◦ VIRGINIA ◦ WEST VIRGINIA

REV. #	DATE	DESCRIPTION	BY

CADD FILE: 03-24-0045-C-2-0
DRAWN BY: C.B.A.
CHECKED BY: B.J.S.
DATE: 03-25-24
SCALE: 1"=40'

I HEREBY CERTIFY THAT THESE DOCUMENTS WERE PREPARED OR APPROVED BY ME, AND THAT I AM A DULY LICENSED REGISTERED LANDSCAPE ARCHITECT UNDER THE LAWS OF THE STATE OF MARYLAND, LICENSE NO. 3566
EXPIRATION DATE: 3/17/26

STATE OF MARYLAND
BRIAN E. JAMES
3566
LANDSCAPE ARCHITECT

IRRIGATION PLAN
ALLEGANY COLLEGE OF MARYLAND - SOFTBALL COMPLEX OF FIELDS
12401 WILLOWBROOK ROAD
CUMBERLAND, ALLEGANY COUNTY, MD

EXISTING CONDITIONS

ZONING: RO | TAX MAP: 0026 | GRID: 0012 | PARCEL: 0035 | WATERSHED CODE: 02141001010059 UPPER POTOMAC | ELEC. DIST.: 22

TRIAD ENGINEERING, INC.
www.triadeng.com

SHEET NUMBER:
C.2.0
JOB NO.: 03-24-0045